Permit #F00139261

FilmL.A., Inc.
6255 W Sunset Blvd, 12th Floor
Hollywood, CA 90028
t: (213)977-8600 - f: (213)977-8601
www.filmla.com

## Summary Information

**Permit No:** F00139261 **Type of Permit:** FILMING **Release Date:** 06/25/2018

**Production Company** BUTE, LLC

**Insured Company Name** BUTE, LLC
Contact Phone No. 1 323-823-0925
Contact Phone No. 2
Fax
Address 13337 BEACH AVE, UNIT 102
MARINA DEL REY, California 90292

**Production Title** D&B

**Type of Production** Industrial Video

**Producer** Melissa Larsen

**Director** Jessica Luciano

**1st AD** n a

**Production Manager** Nic Neary

**FilmL.A. Coordinator** Brian Palmert

**Location Manager** Nic Neary
Primary Phone Mobile - 330-858-0323
Secondary Phone

**Location Assistant** N/A N/A
Primary Phone Mobile - 000-000-00000
Secondary Phone

### Fees

| | |
|---|---|
| Notification Charge | $164.00 |
| FILMLA NON-REFUNDABLE FILM APPLICATION FEE | $660.00 |
| LA CITY LANE AND STREET CLOSURE FEE | $312.00 |
| LA CITY FIRE SAFETY OFFICER | $850.00 |
| LA CITY FIRE DEPARTMENT SPOT CHECK SURCHARGE | $85.00 |

**Total Permit Fee** $2,071.00

**Number of Locations** 1

NOT A PERMIT

Permit #F00139261

FilmL.A., Inc.
6255 W Sunset Blvd, 12th Floor
Hollywood, CA 90028
t: (213)977-8600 - f: (213)977-8601
www.filmla.com

## Summary Information — Location



| | | | |
|---|---|---|---|
| **Permit Number** | F00139261 | **Location Manager** | Nic Neary |
| **Production Company** | BUTE, LLC | Primary Phone | Mobile - 330-858-0323 |
| **Insured Company** | BUTE, LLC | Secondary Phone | |
| **Production Title** | D&B | | |

**Location Address** 6081 Center Dr, Los Angeles, CA, 90045

**Location Type** Mall

**Film Dates** 6/26/2018 - 6/26/2018 06:00 - 20:00 1 day

**Open or Closed to the Public** Open

**Generic Conditions**

*Certain service and personnel fees required by jurisdictional agencies are not collected by FilmL.A. Any such fees must be paid directly to the appropriate agency, and a separate invoice will be provided to the permittee.
*LAFD UFSO: Company must contact FilmL.A. for extension of the Uniformed Fire Safety Officers' hours. During normal business hours, UFSO must also inform the LAFD Film desk of the extension.
Equipment staging and vehicles may park on one side of the street only.
Must Maintain 5' Clearance on Sidewalks/Walkways
No cast or crew parking on area streets
No interference with merchant activity.
No interference with vehicular or pedestrian traffic
No stopping and setting up in residential areas before 7am or after 10pm without prior approval
No stopping or setting up in front of merchants or residents without prior approval
Number of uniformed officers listed on the permit is a minimum requirement. Permittee remains responsible for deploying a sufficient number of uniformed officers to provide traffic and crowd control to ensure the safety of the film crew and the public.
Traffic control must be done in accordance w/MUTCD
Traffic Officers Required
Uniformed officers shall have a copy of the film permit in their possession and are required to confirm that all traffic control signage devices are in place.

**Please see attached documents** Center Dr btwn Prominade Plaza going north 300' ES curb - Bute (002).pdf
Besveca AA.pdf

**Equipment on Location**

| Type | Quantity |
|---|---|
| 5 or 10 ton trucks | 1 |
| Cast/Crew vehicles | 30 |
| Cube Trucks | 2 |
| Generator | 1 |

**Personnel on Location**

| Type | Quantity |
|---|---|
| Cast | 6 |
| Crew | 35 |
| LA City UFSO assigned | 42920 |
| Off-Duty/Retired | 1 |

NOT A PERMIT

FilmL.A., Inc.
6255 W Sunset Blvd, 12th Floor
Hollywood, CA 90028
t: (213)977-8600 - f: (213)977-8601
www.filmla.com

## Summary Information — Location



**Permit Number** F00139261
**Production Company** BUTE, LLC
**Insured Company** BUTE, LLC
**Production Title** D&B

**Location Manager** Nic Neary
Primary Phone Mobile - 330-858-0323
Secondary Phone

LAPD Officer(s)

**Filming Activities** Atmospheric Smoke Effects; Equipment on property; Interior Dialogue; Interior models against scenery; FILMING INSIDE THE DAVE & BUSTERS; THE FILMING AREA WILL BE CLOSED OFF TO THE PUBLIC INSIDE THE RESTAURANT; THE MALL IS OPEN FROM 11AM - 12AM;

**Jurisdiction** **Political:** Los Angeles City - Council District 11 **Police:** Los Angeles Police Department **Fire:** Los Angeles City

**Thomas Guide** **Page:** 672 **Grid:** H7

**Approvals**

| | |
|---|---|
| FILML.A. CLOSURES | Adrian Fayad |
| LOS ANGELES CITY DEPARTMENT OF PUBLIC WORKS | Vanessa Martin |
| LOS ANGELES CITY POLICE DEPARTMENT | Ed Padilla |
| LOS ANGELES CITY FIRE DEPARTMENT - FILM UNIT | Jazmyn Davis |

**Coordinator Note** 1 UFSO REQUIRED ON 6/26 FROM 1100HRS TO 2000HRS - WHILE MALL IS OPEN TO THE PUBLIC

**Parking**

**Base Camp**
Location Type : Filming Location

**Crew Parking**
Location Type : Filming Location

**Lane / Full Closure** CURB LANE: E/S CENTER DR, PROMANADE PLAZA GOING NORTH 300'FT

**Approximate Footage** 0 - 300

**Date(s)** 6/26/2018 to 6/26/2018 **Time(s)** 06:00 to 20:00

NOT A PERMIT

Permit #F00139261

Ⓢ TRAFFIC SIGNAL

● TRAFFIC CONE

TYPE I W/ SIGN

FLASHING ARROW SIGN (FAS)

ALL TRAFFIC CONTROL WILL BE INSTALLED TO MEET OR EXCEED THE MUTCD AND WATCH MINIMUM REQUIREMENTS

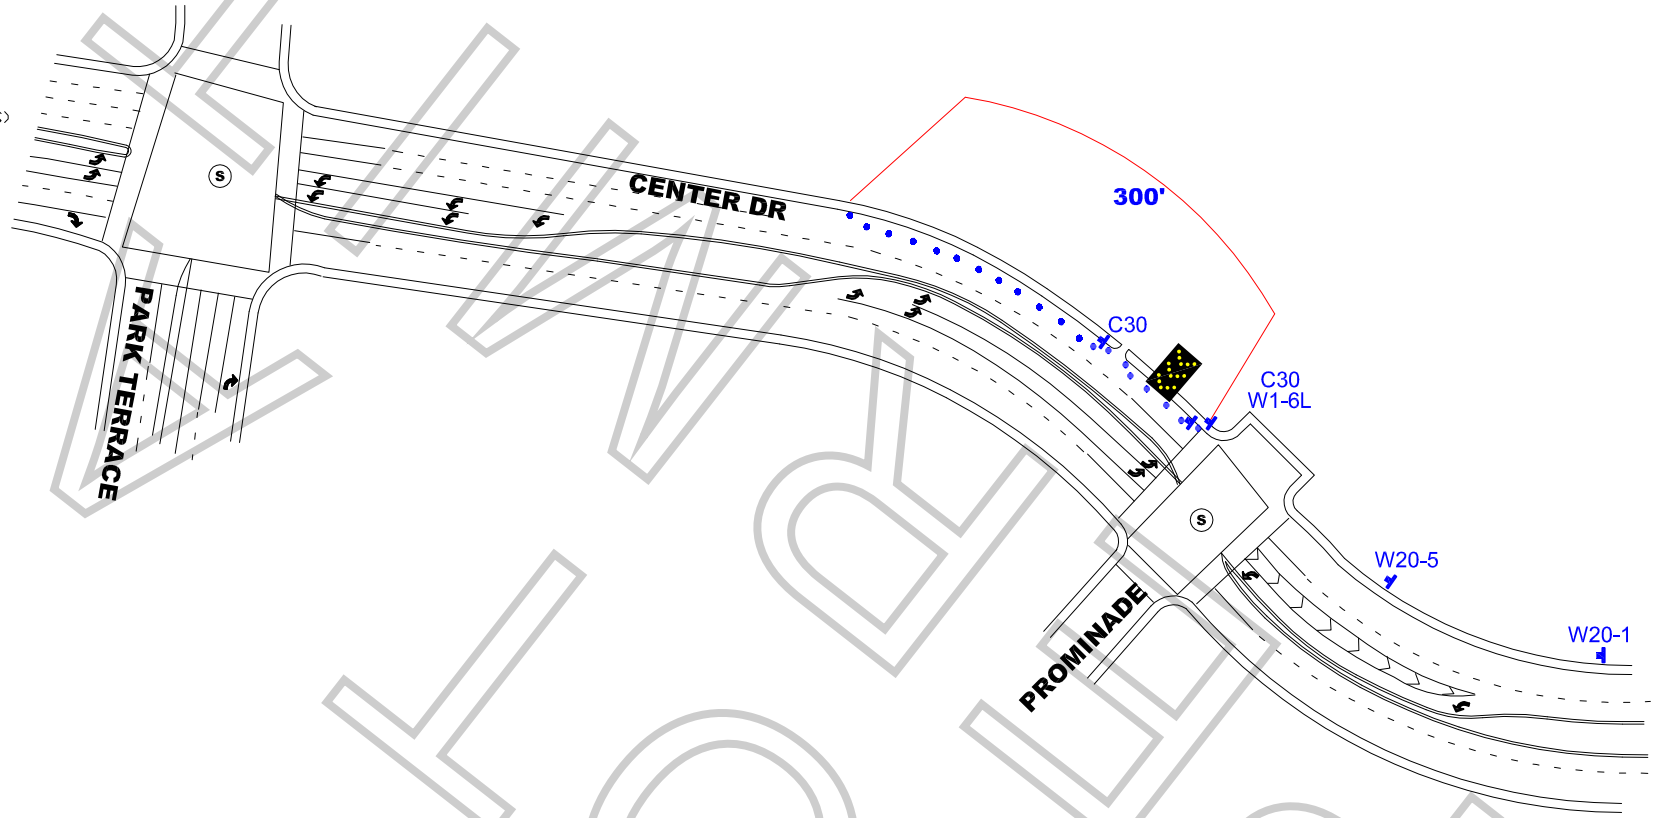


WORK ZONE

## WORK ZONE TRAFFIC CONTROL PLAN
## GENERAL NOTES

1. DATE/TIME: 6-26-18 FROM 06:00 HOURS TO 20:00 HOURS.

2. ALL SIGNING, STRIPING, AND TRAFFIC CONTROL DEVICES SHALL CONFORM TO THE (CURRENT) STATE OF CALIFORNIA DEPARTMENT OF TRANSPORTATION (CALTRANS) STANDARD PLANS AND STANDARD SPECIFICATIONS, CALIFORNIA MUTCD, AND ANY ADDENDUMS THERETO, AND AS SHOWN ON THESE PLANS, SYMBOLS AND ABBREVIATIONS USED ARE SHOWN ON CALTRANS STANDARD PLANS.
3. THERE WILL BE NO INTERFERENCE WITH TRAFFIC SIGNALS OR CROSSWALKS.
4. CONES WILL BE 28" MINIMUM HEIGHT AND HAVE REFLECTORIZED SLEEVES FOR NIGHT WORK.
5. POLICE WILL DIRECT TRAFFIC IF NECESSARY.

| | |
|---|---|
| TCP FOR: | BUTE: "DAVE & BUSTERS" |
| LOCATION: | CENTER DR<br>FROM PROMINADE TO 300' NORTH<br>CITY OF LOS ANGELES, CA |
| CONTACT: | NICHOLAS NEARY<br>PH# 330-858-0323<br>RENE GARCIA<br>OFFICE # 213-763-9000 |
| | JCL TRAFFIC SERVICES<br>(213) 622-9775<br>C31-CA Lic # 805357 |
| DATE / REVISIONS | DRAFTER: MARIO MENJIVAR<br>SCALE: N.T.S.<br>FILM LA: BP |

# APPOINTMENT OF FILM THIS PRODUCTION SERVICES, INC. AS AUTHORIZED AGENT AND REPRESENTATIVE

I certify that I am a representative of Besveca/Bute (Name of "Principal" / Production Company) ("Principal") and am authorized to enter into binding contractual agreements on Principal's behalf provided Principal has pre-approved such agreements. I further certify that I am authorized by principal to appoint other representatives and agents for Principal and to give such representatives and agents authority to enter into and bind Principal to agreements relating to the issuance and compliance with location film (e.g. theatrical, television, commercial, and other motion picture filming) and still photographic permits, including the permits themselves and any riders to such permits. Acting on the behalf of Principal in my capacity as it's authorized representative, I appoint Film This Production Services, Inc. (a.k.a. Film This) and it's employees and agents ("Film This") as Principal's authorized representatives and agents to apply for and receive location film (e.g. theatrical, television, commercial, and other motion picture filming) and still photographic permits on behalf of Principal through the *FILML.A., INC.* for any city , county or other jurisdiction where *FILML.A., INC.* operates, in accordance with Principal's instructions, to negotiate, discuss, accept, modify, agree to bind the Principal to the terms and conditions of such permits (including any restrictions and/or community guidelines applicable to any such permit) and to execute such permits on behalf of Principal. Principal understands, acknowledges and agrees that it (and/or it's insurer) remains responsible for liable and all obligations imposed by or incidental to any permit or rider issued to Principal signed by an employee or agent of (including any coordinator, runner or messenger used by) Film This. Principal further agrees to comply with the terms and conditions of any such permits and hereby appoints Film This as an authorized representative to facilitate compliance with such terms and conditions following issuance of such permits and to enter into agreements for Principal with respect thereto. Any person, City, agency, entity or organization (including *FILML.A., INC.* and any city, county or other jurisdiction where *FILML.A., INC.* operates) may rely on this appointment and not need obtain any further authorization for any act described herein. An original or faxed copy of this appointment shall be sufficient and may be treated as an original for all purposes. The appointment may be revoked by Principal at anytime in writing delivered to *FILML.A., INC.*, but in any case shall expire one (1) year from the date of execution set forth below.

I declare under penalty of perjury under the laws of the State of California that I am authorized to appoint Film This as an agent for Principal and based on that authority I hereby appoint Film This as Principal's agent as set forth herein.

Dated January 11th, 2018 By _____
Representative's Signature

| | |
|---|---|
| **Besveca/Bute** | 13337 Beach ave suite 102 |
| Name of "Principal" (Production Company) | Principal's Address |
| Dave Hebenstreit | Marina Del Rey, CA 90292 |
| Print Princpal Representative's Name | City, State, Zip Code |
| Production Manager | 310.717.9946 |
| Representative's Title (i.e. UPM, Loc Mgr) | Principal's Telephone Number |

NOT A PERMIT